Marilla Park - Option 1
287 Eureka Drive
Morgantown, WV 26505

Play & Park Structures

This play equipment is recommended for children ages:
2-5 & 5-12

Minimum Area Required:
94'-0" X 78'-8"

Scale: 3/16" = 1'-0"
This drawing can be scaled only when in an 24" x 36" format

Drawn By:
Kimber Scroggins
Date:
2/27/2024
Quote Number:
811-160469B

play&park structures
A PLAYCORE Company
544 Chestnut Street
Chattanooga, TN 37402
800-727-1907 / www.playandpark.com

User Capacity
200-225
Critical Fall Height
12'-0"

ISO 9001 CERTIFIED

SUPERmax PLAY SYSTEMS
Boulder SCAPES
Parallax CLIMBING SYSTEM
Freenotes Harmony Park™ A PLAYCORE Company

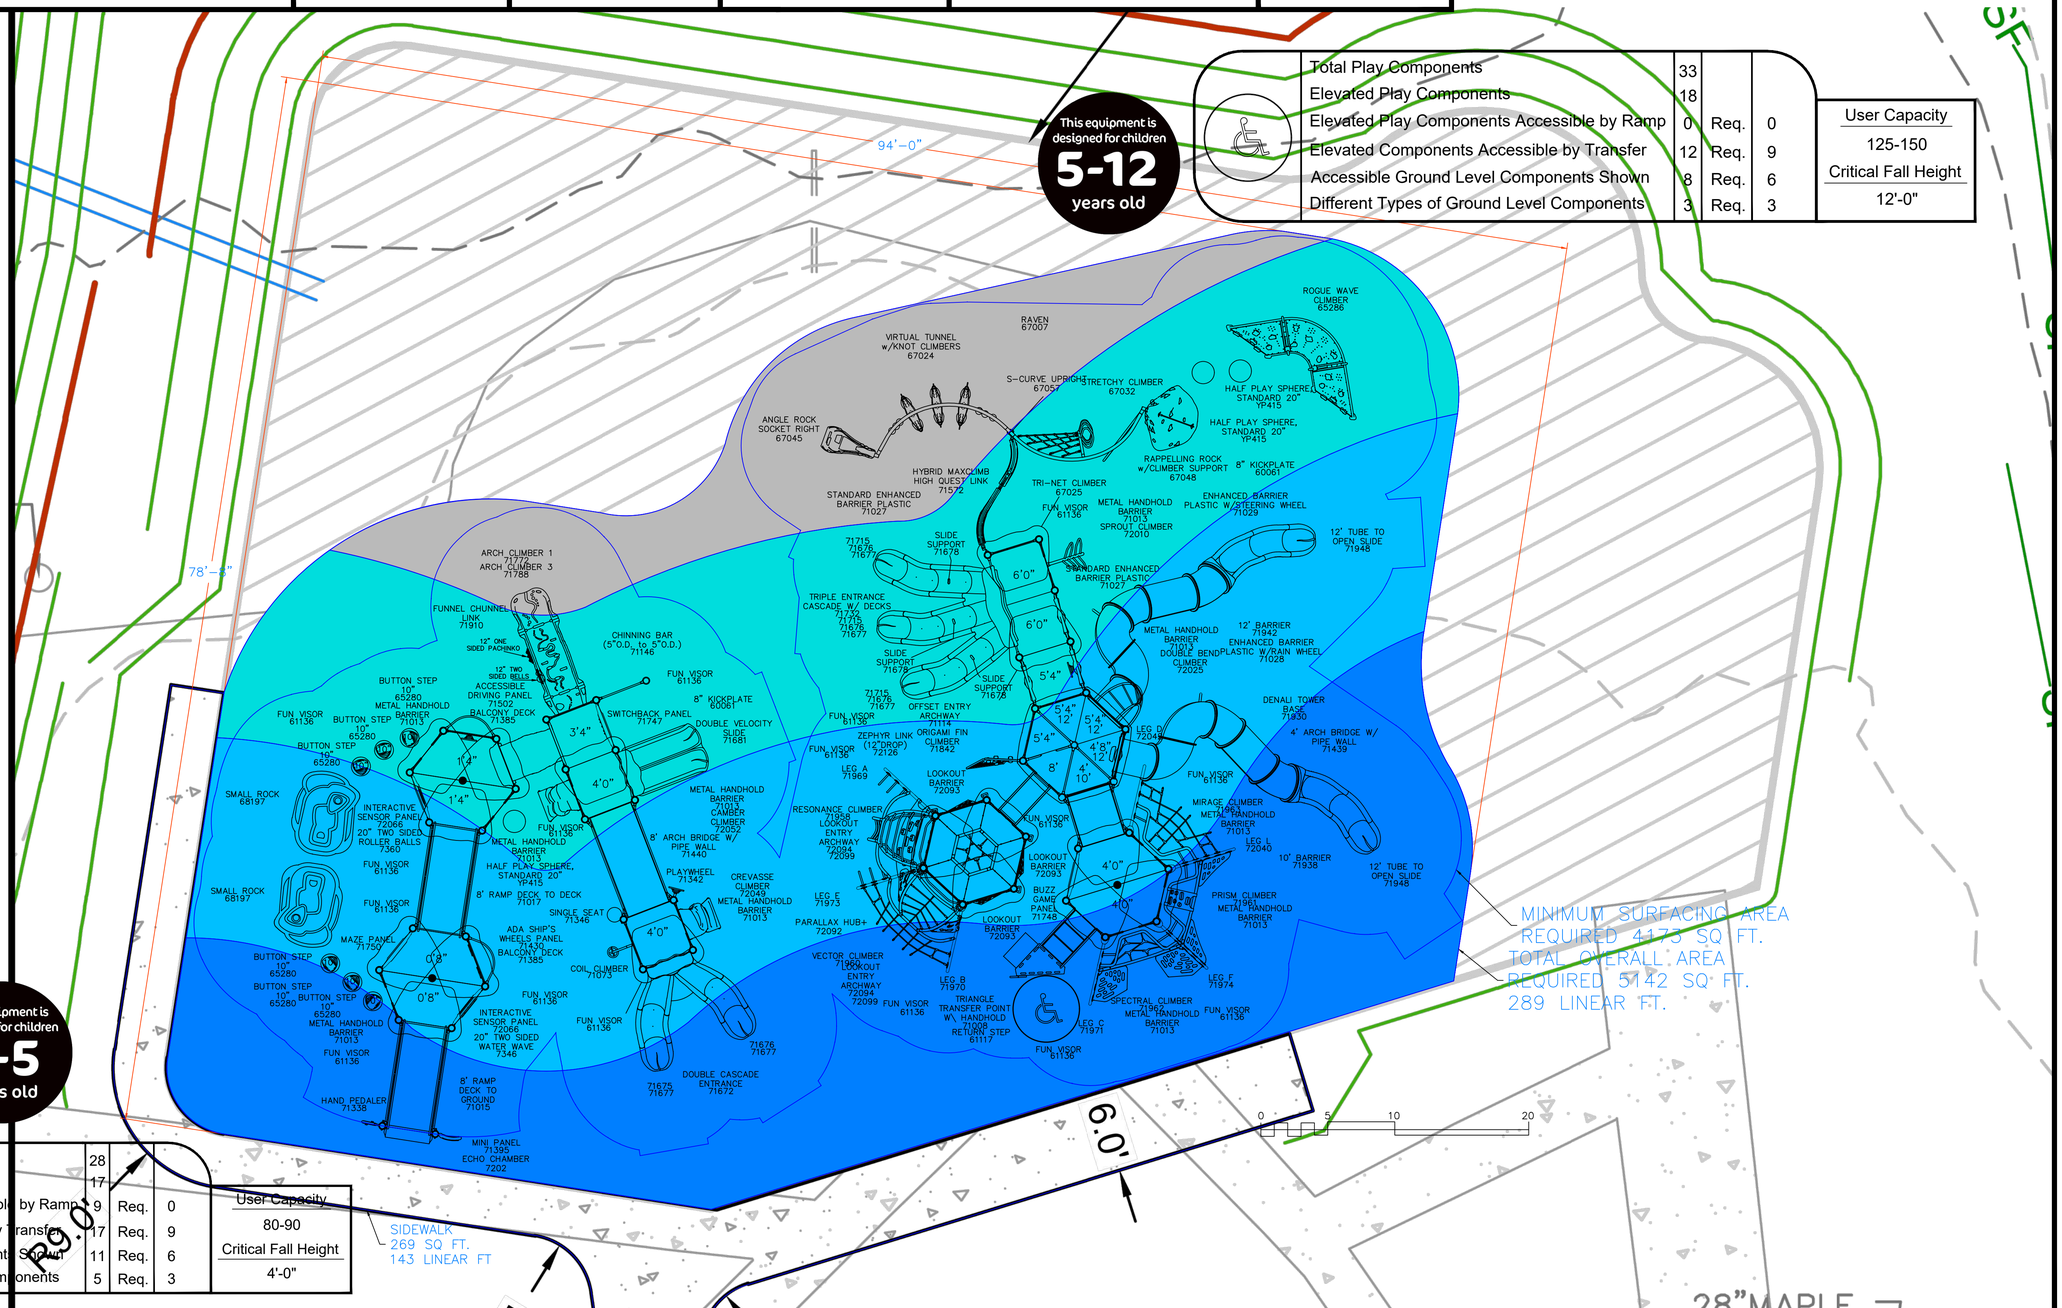

Total Play Components	33		
Elevated Play Components	18		
Elevated Play Components Accessible by Ramp	0	Req.	0
Elevated Components Accessible by Transfer	12	Req.	9
Accessible Ground Level Components Shown	8	Req.	6
Different Types of Ground Level Components	3	Req.	3

User Capacity
125-150
Critical Fall Height
12'-0"

Total Play Components	28		
Elevated Play Components	17		
Elevated Play Components Accessible by Ramp	9	Req.	0
Elevated Components Accessible by Transfer	17	Req.	9
Accessible Ground Level Components Shown	11	Req.	6
Different Types of Ground Level Components	5	Req.	3

User Capacity
80-90
Critical Fall Height
4'-0"

Top View drawings and measurements are for overall site and structure appearance purposes. Top view should not be conceived as a construction detail; therefore, all measurements and slope requirements should be field verified prior to construction.
IMPORTANT: Never install play equipment over hard, unresilient surfaces such as asphalt, concrete, or compacted earth. It is the owner's responsibility to ensure the "minimum area required" contains an appropriate amount of resilient material to cushion accidental falls.